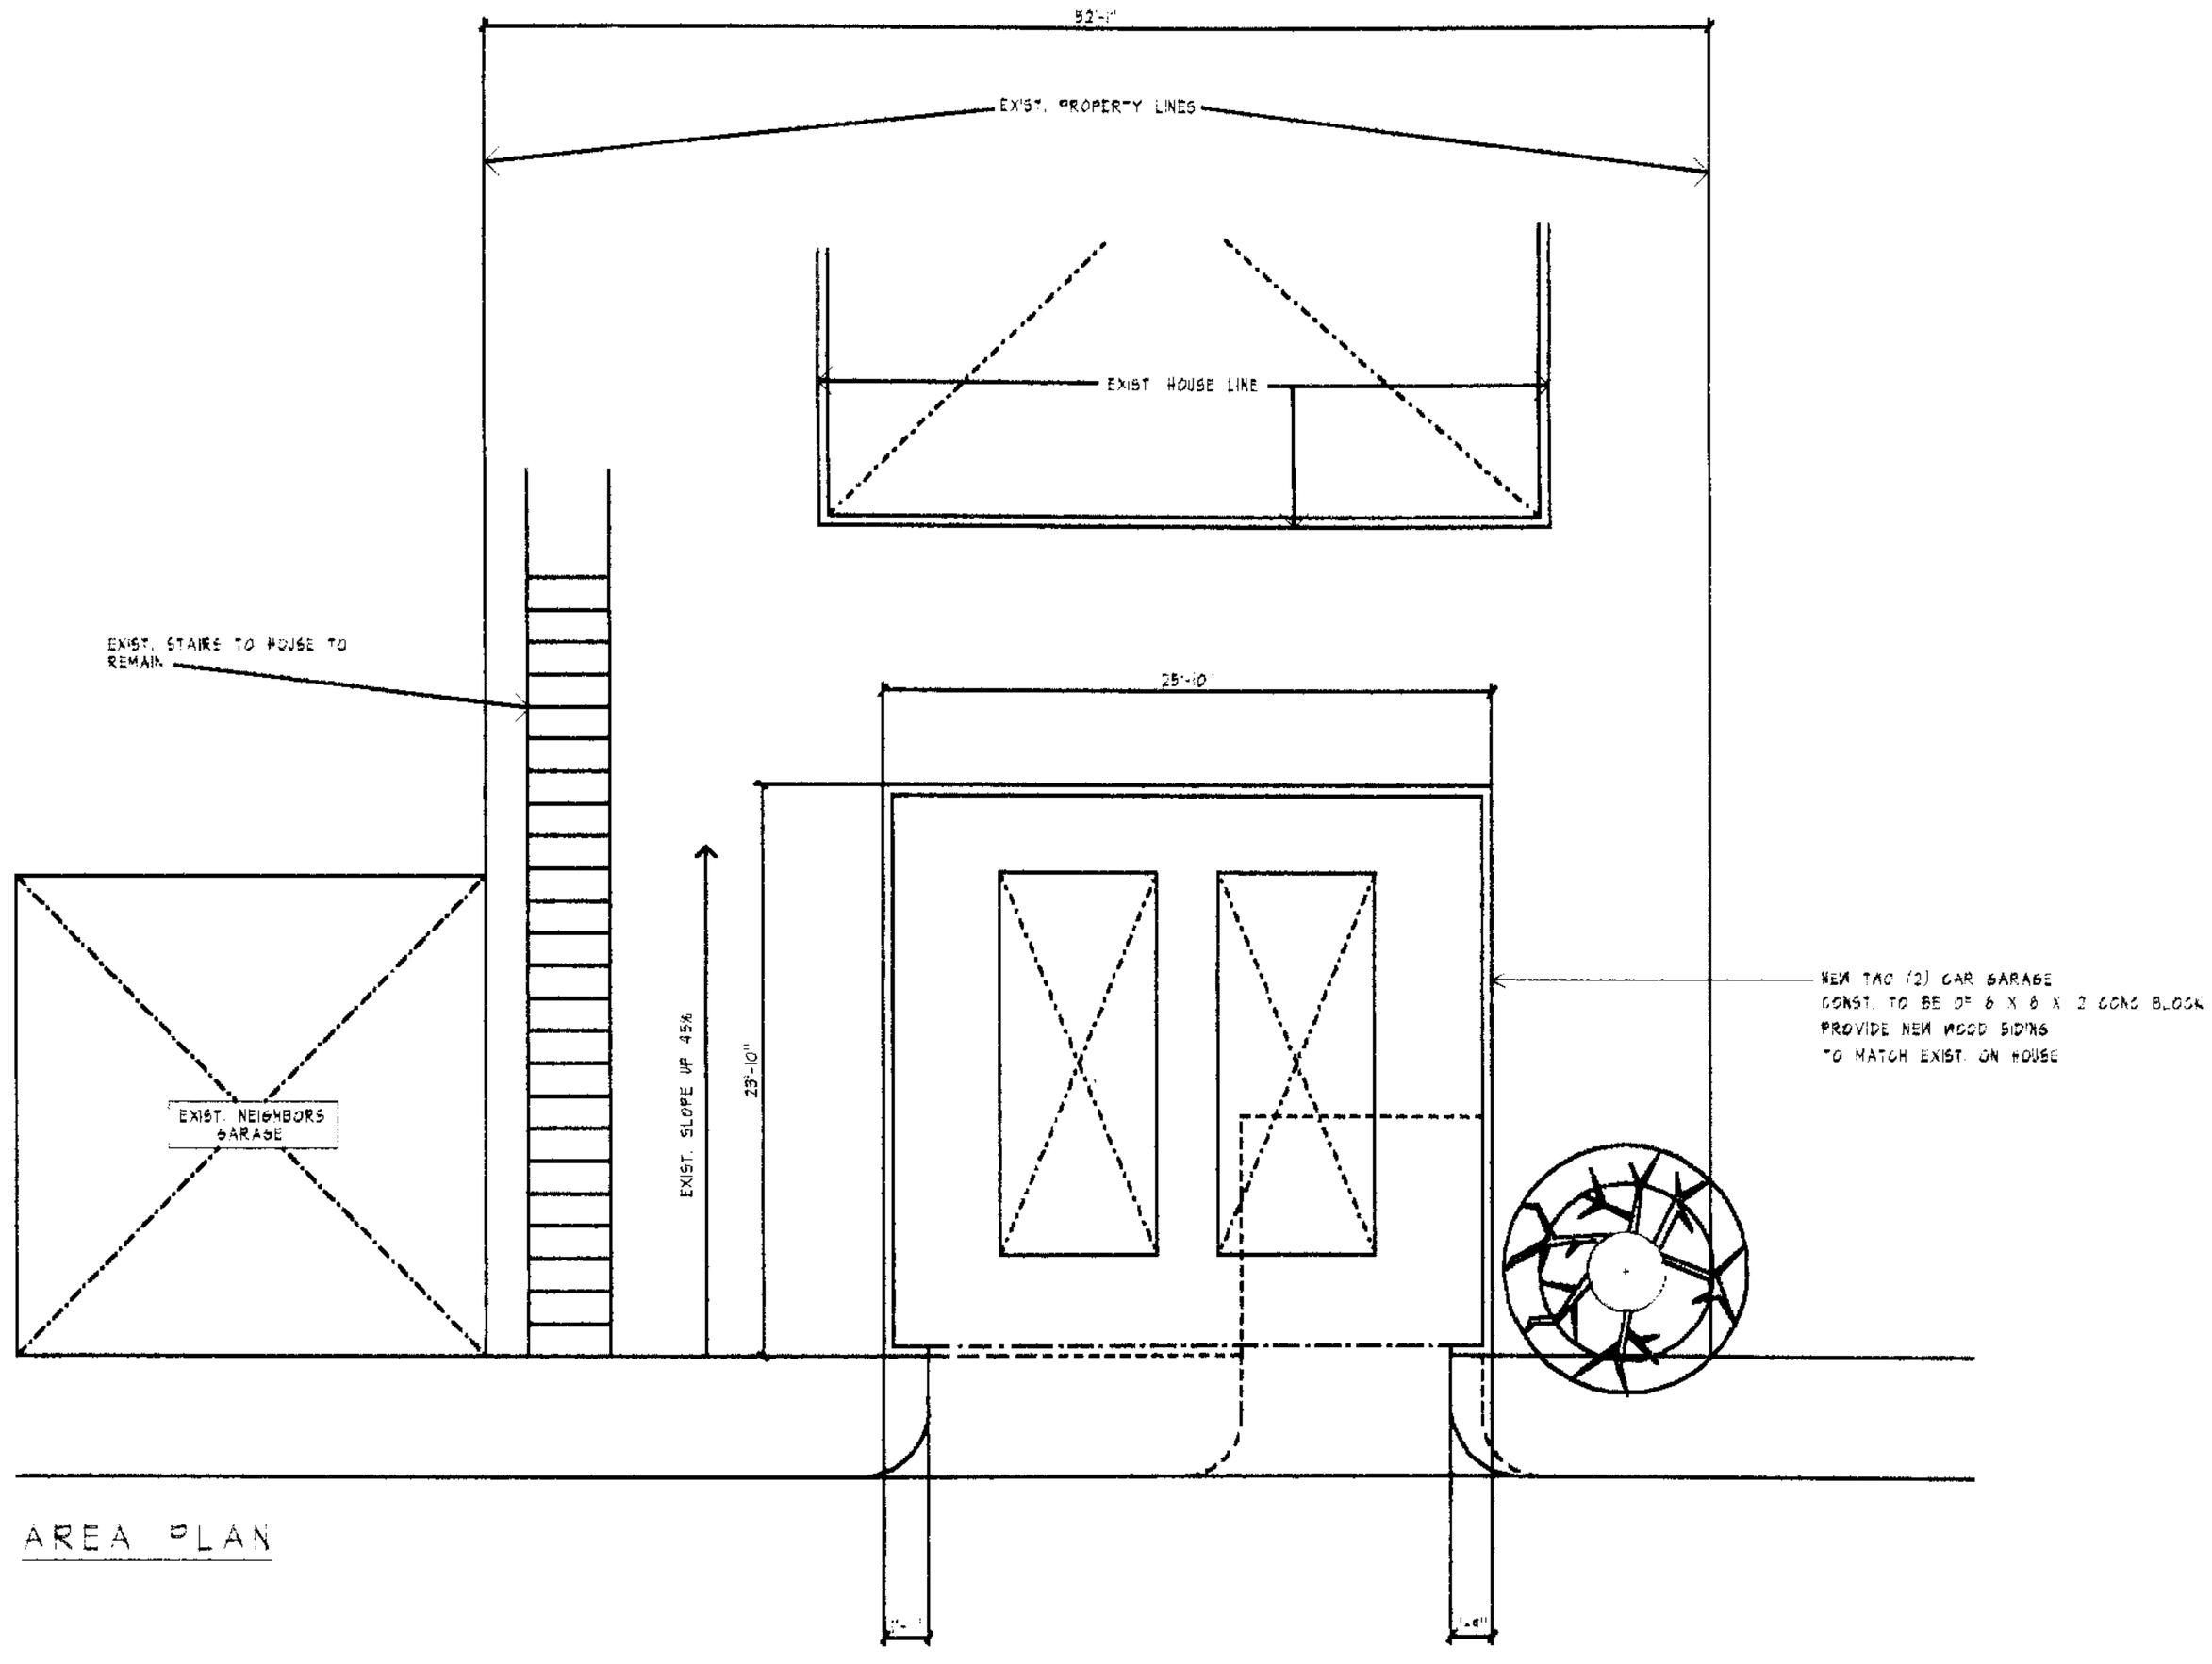

AREA PLAN

R.M.A. ASSOCIATES
11510 BAIRD AVENUE
NORTHRIDGE, CALIFORNIA 91326
TELEPHONE: (818) 363-3060

LaVasser & Walters Residence Remodel
4540 Richard Drive
Los Angeles, California 90032

SCALE 1/4" = 1'-0"

REVISIONS

F-1

SHEET OF